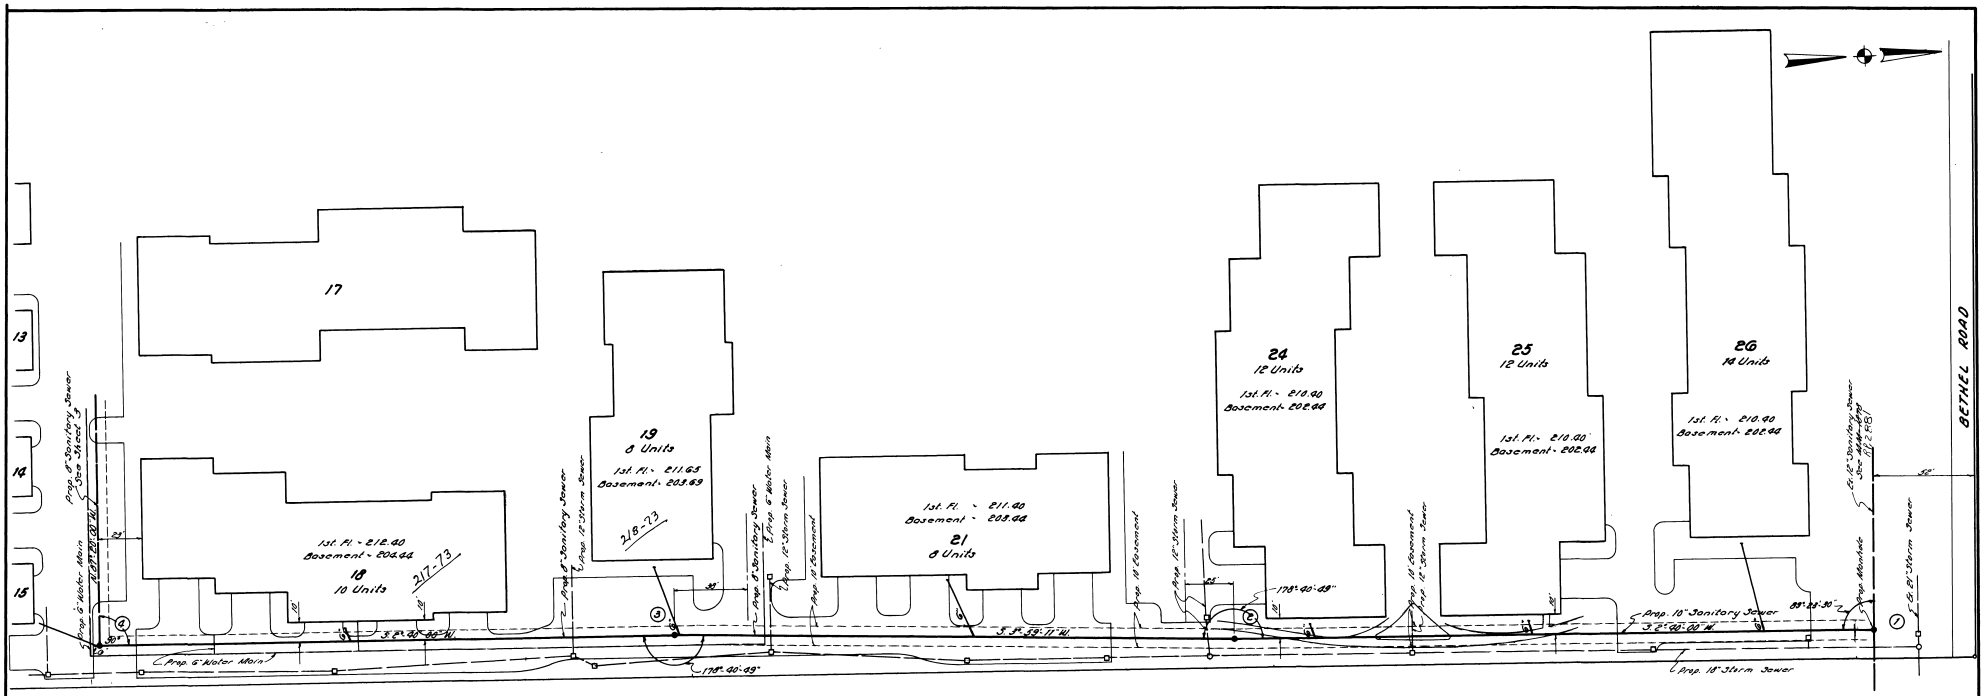


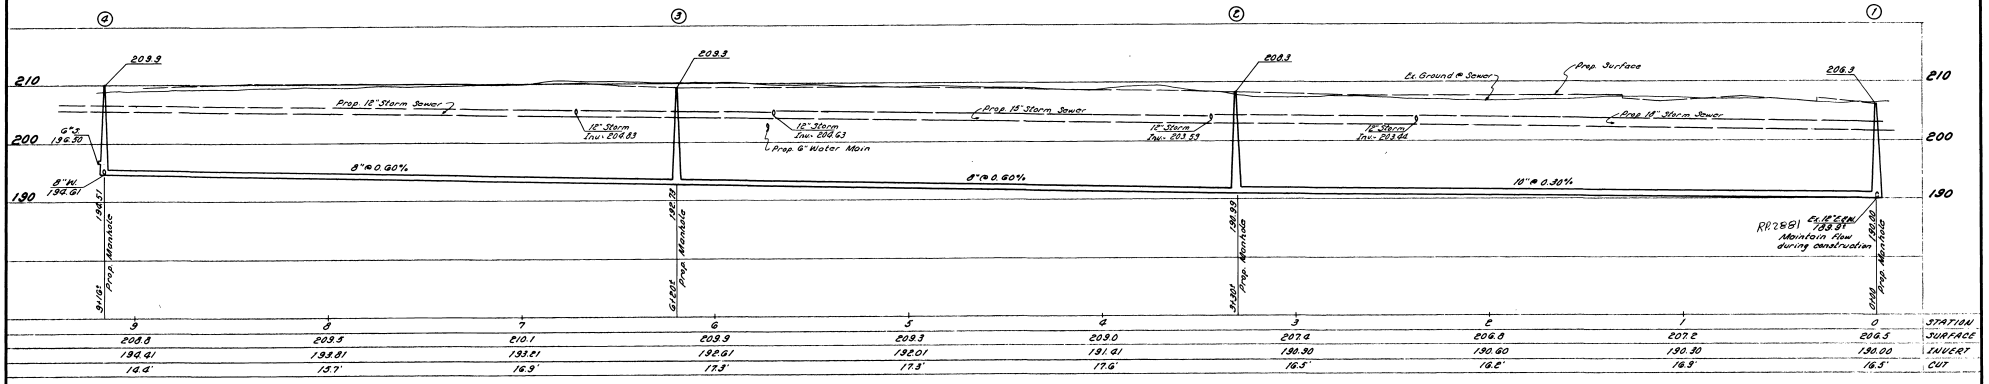


Sheet 2 of 3 27 SEPT. 1971

S-6 OF 11

| | | |
|---|---|---|
| PLAN & PROFILE OF PROPOSED SANITARY SEWERS AT RITTENHOUSE SQUARE | TITLE | CITY OF COLUMBUS, OHIO DEPARTMENT OF PUBLIC SERVICE DIVISION OF SEWERAGE AND DRAINAGE |
| | OWNER | |
| | CONTRACTOR | |
| | INSPECTOR | SANITARY SEWERS BUILT PRIVATELY |
| | AGREEMENT NUMBER / DATE COMPLETED | |
| | PERMIT / A.C. / ORIG. DR. / TR. / CK. / PROJECT ENGR. / RECORD TITLE | SCALE: AS NOTED |

CC-1666